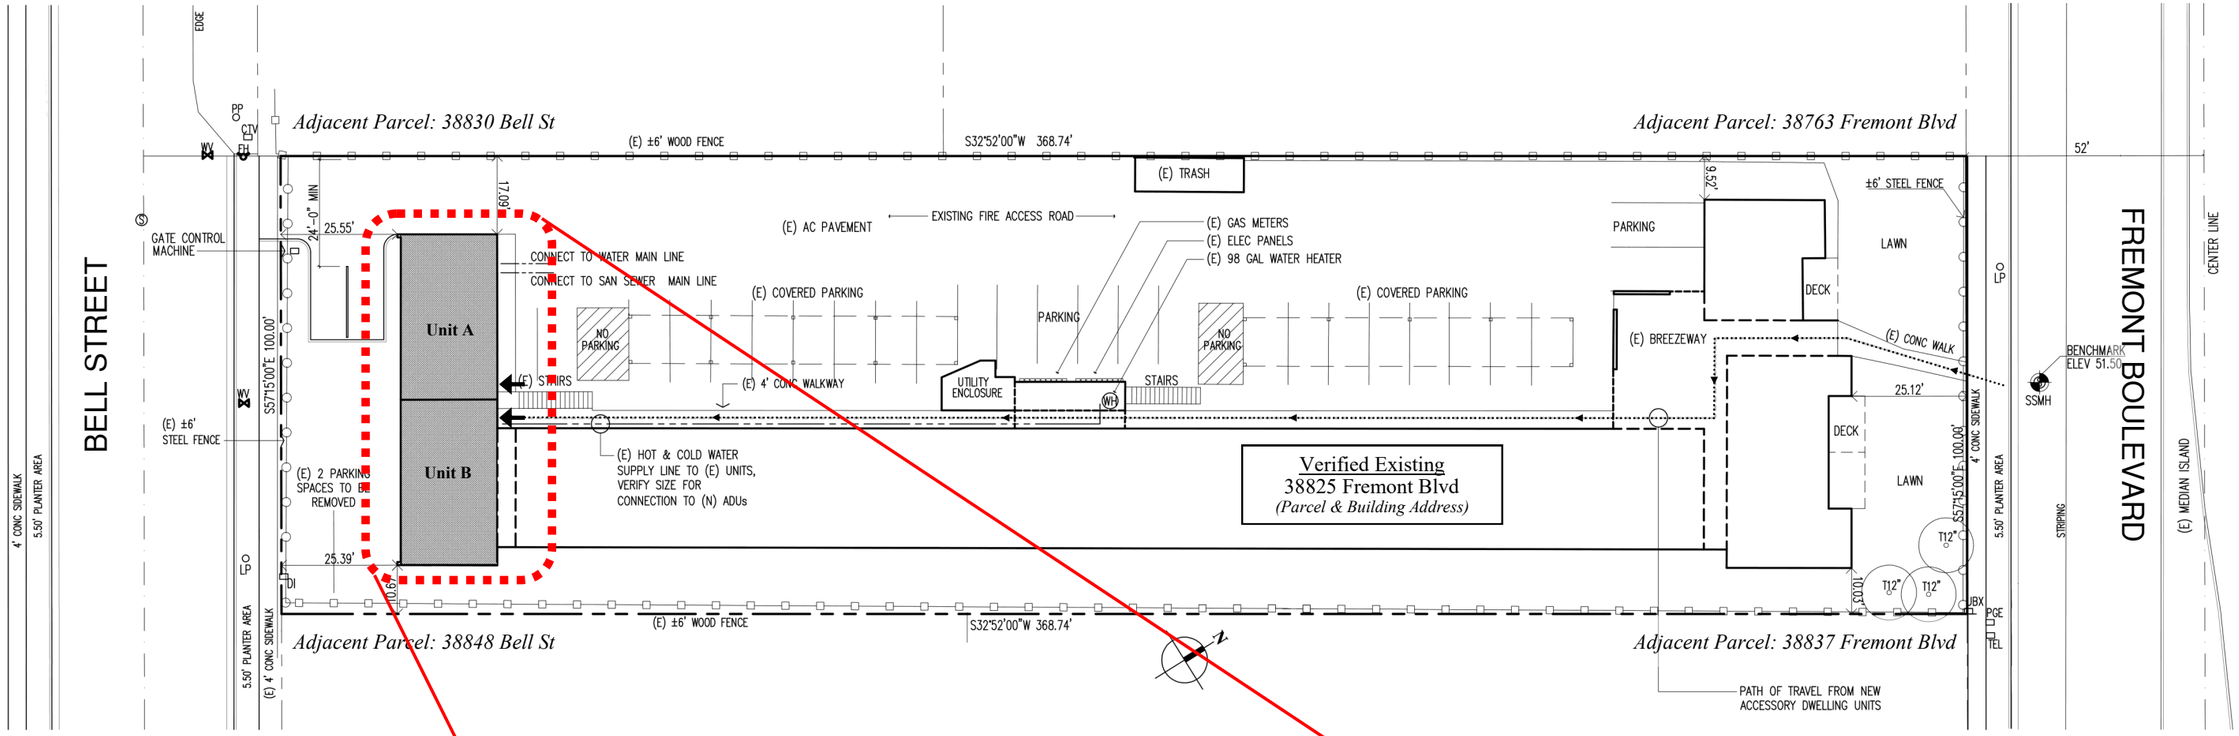

Legend

- Front Door Location
- Path of Travel

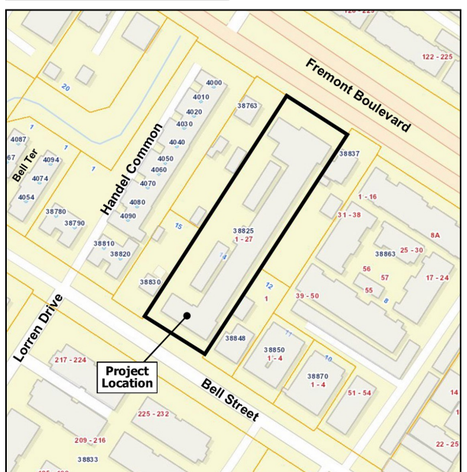

LOCATIONAL MAP

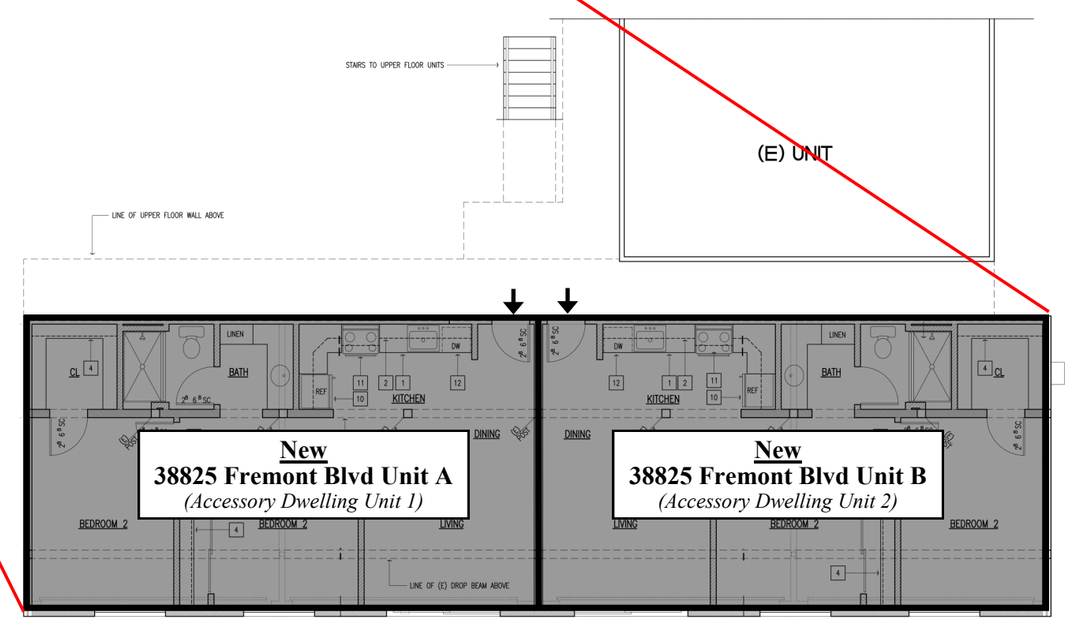

LOWER FLOOR PLAN

ADDRESS CHRONOLOGY

- Parcel address issued at time of initial development: 1968
- Addresses issued to two (2) Accessory Dwelling Units: 7/28/2025 (RC)

CITY OF Fremont

FOR ADDRESSING PURPOSES ONLY

SP66-0366 7/28/2025 (RC)