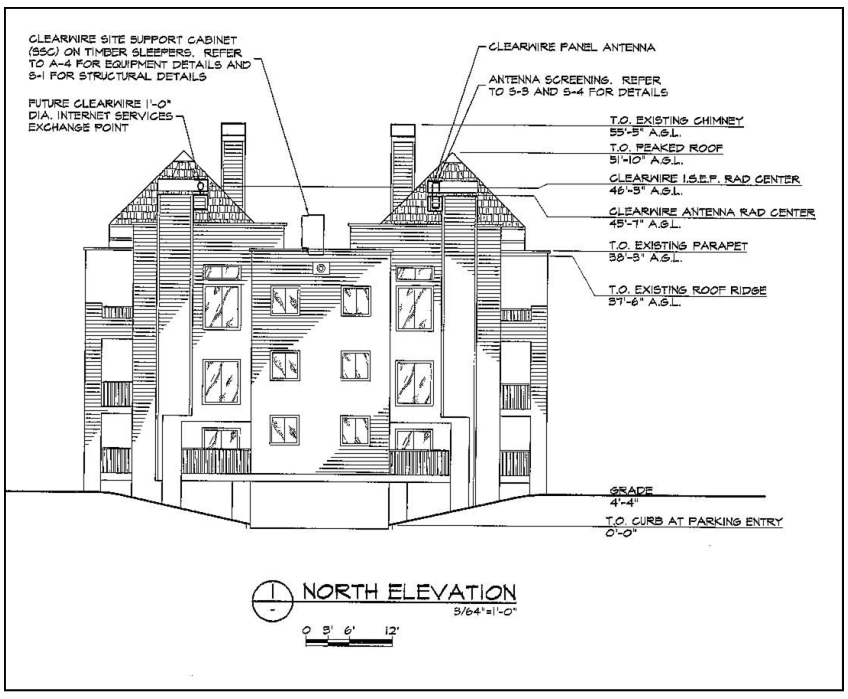

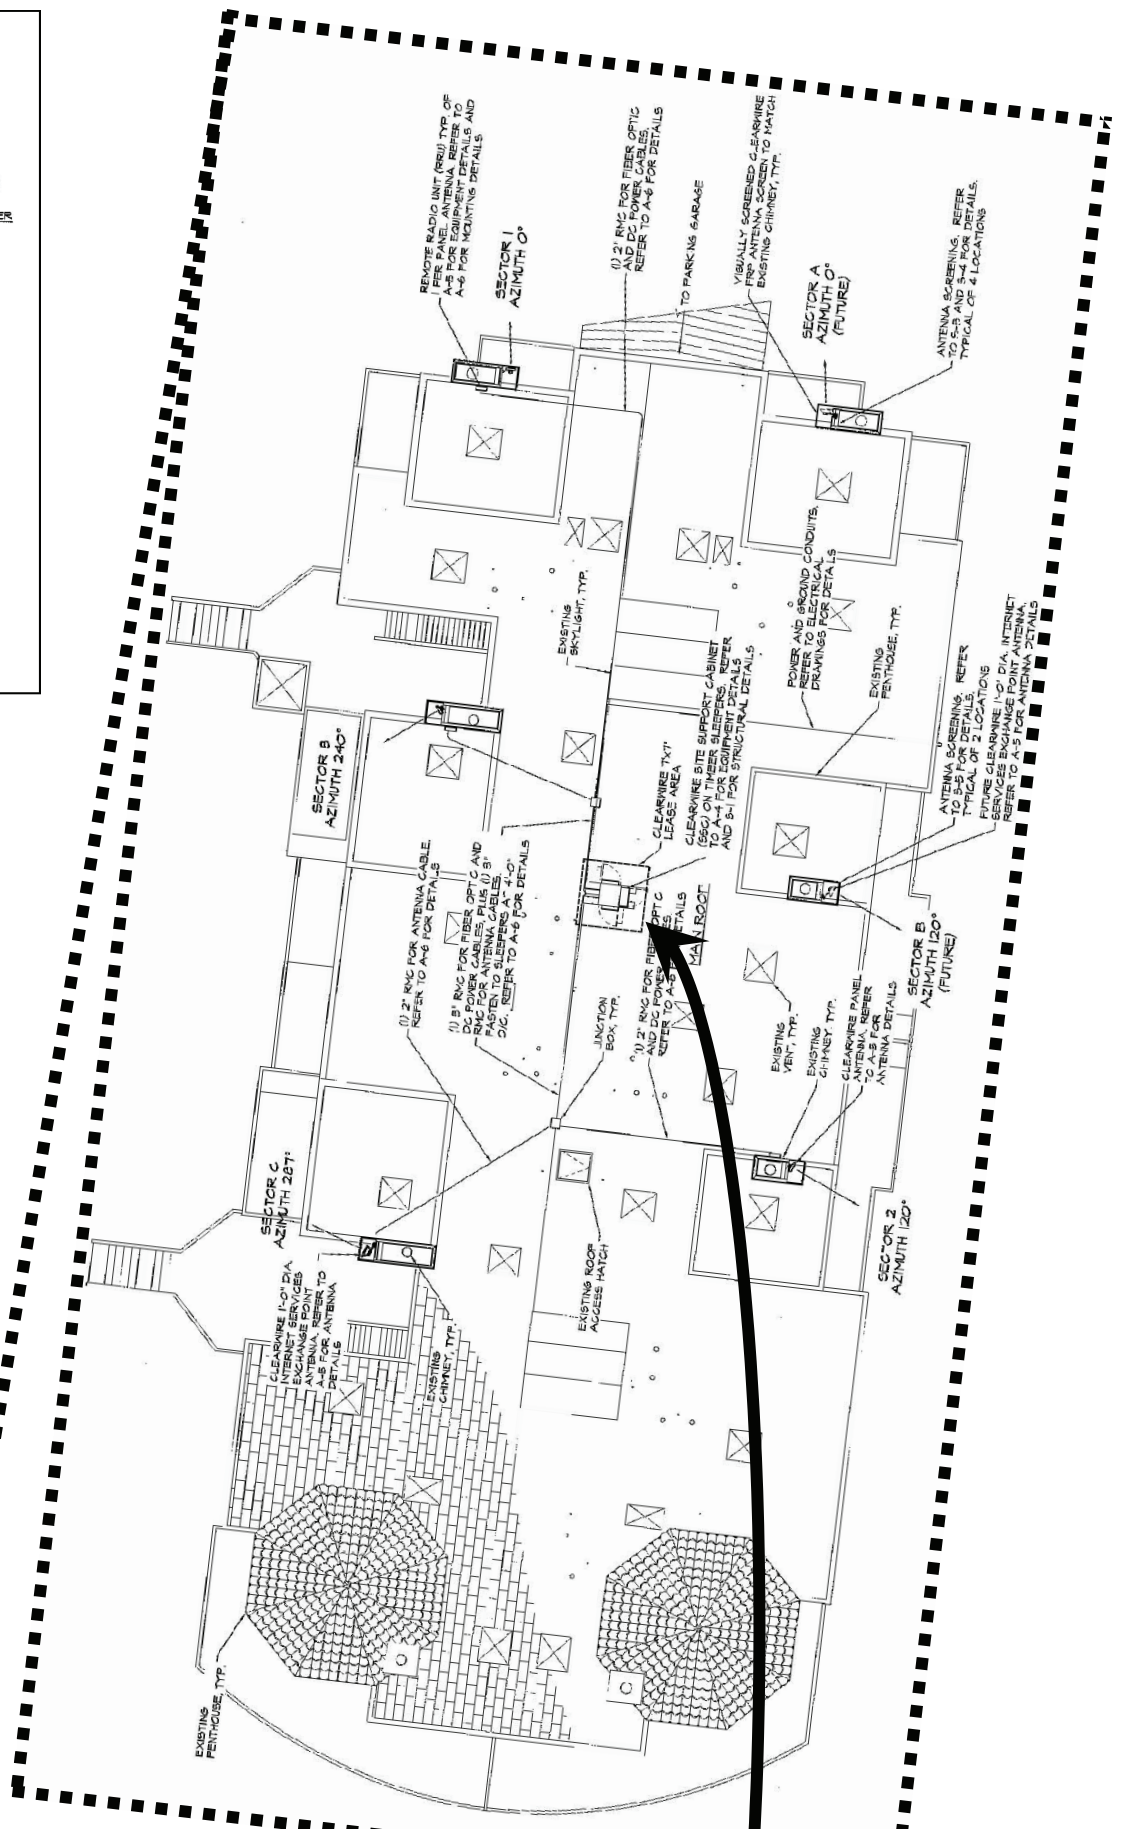

ADDRESS CHRONOLOGY

- Initial addressing of original development: 11/23/94 (ME)
- Addressing of Clearwire site located on top of Building O of 1401 Red Hawk Circle: 12/1/2010 (RW)

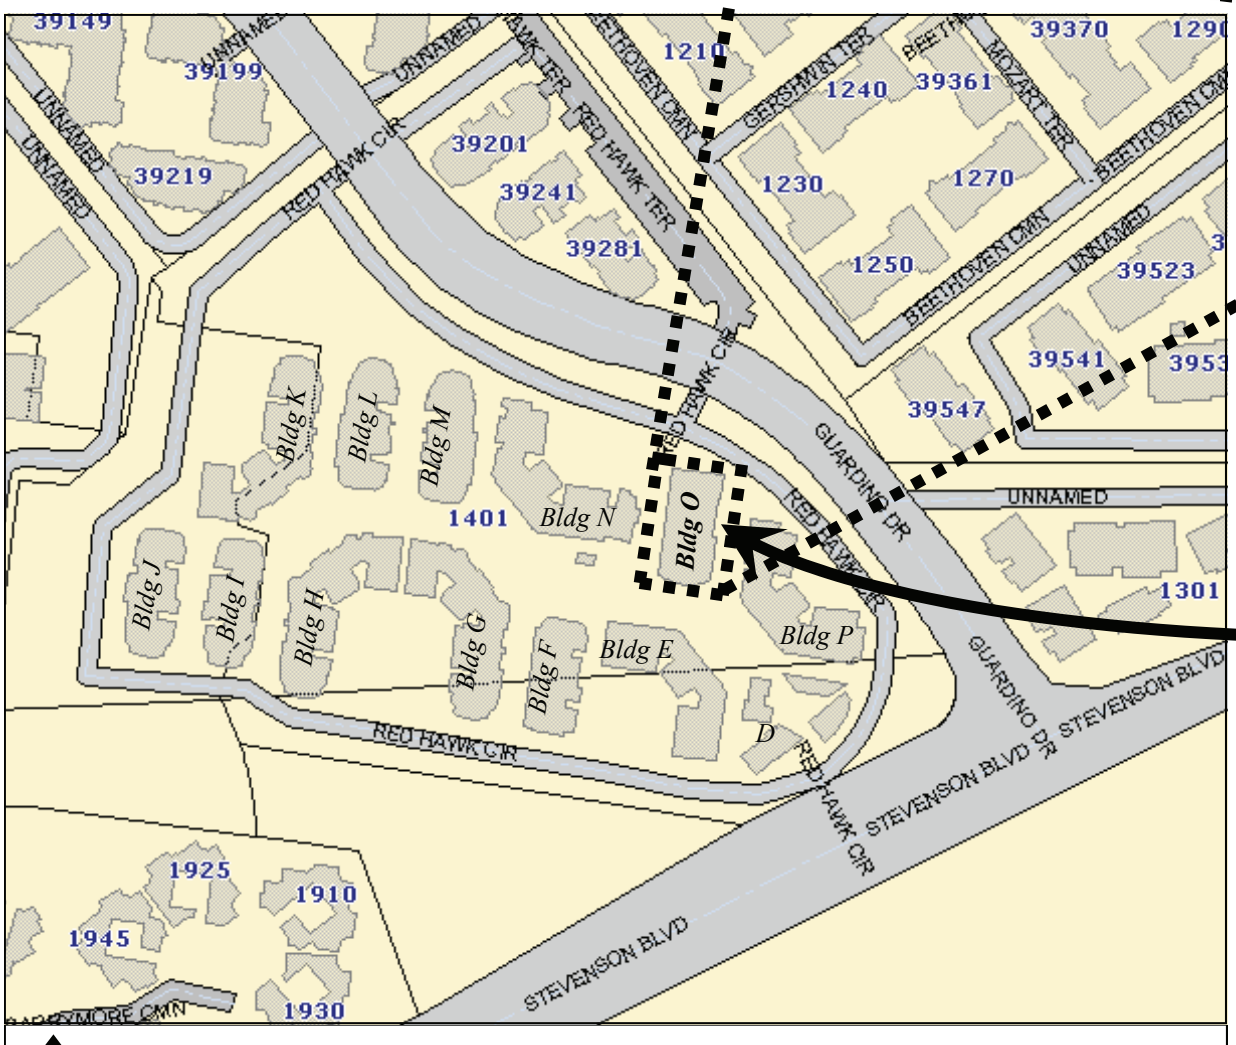

NEW ADDRESS

1401 Red Hawk Cir Cell # O1

(Clearwire Cell Site located on top of Building O)

CITY OF Fremont

FOR ADDRESSING PURPOSES ONLY

SP72-0161 12/1/2010 (RW)