CITY OF Fremont

FOR ADDRESSING PURPOSES ONLY
SP72-0234 4/13/2010 RC

Addressing Chronology:

(1) Initial addressing, 3909 Stevenson Blvd, at the time of construction in 1980.
(2) XM PG&E meter address, 3909 Stevenson Blvd, issued on 10/12/2001.
(3) T-Mobile PG&E meter address, 3913 Stevenson Blvd, issued on 10/24/2003.
(4) Clearwire PG&E meter address, 3911 Stevenson Blvd, issued on 4/13/2010.

SITE PLAN

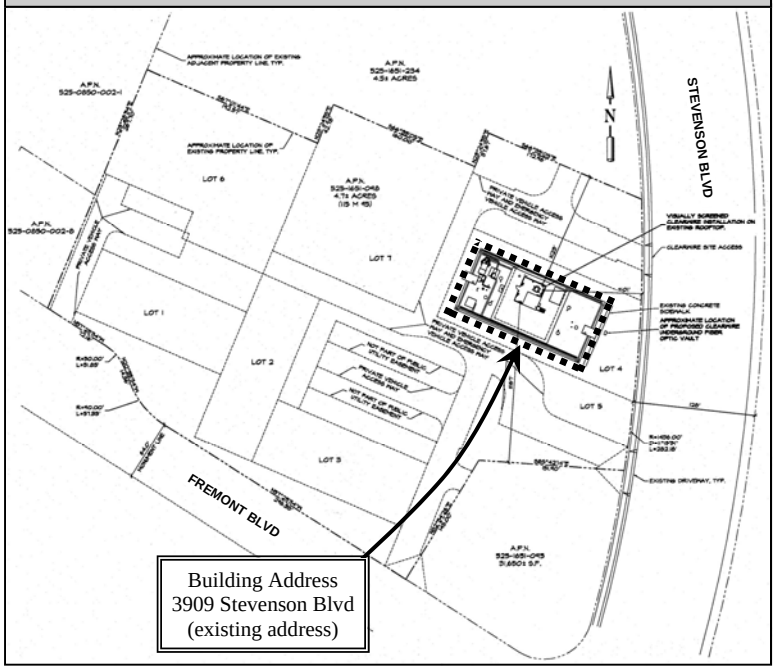

LOCATIONAL MAP

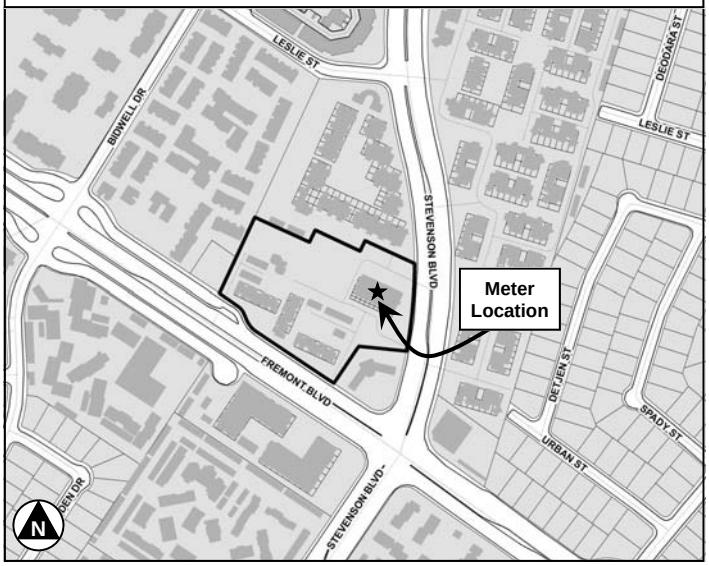

Clearwire Meter Location
3911 Stevenson Blvd
(new address)

T-Mobile Meter Address
3913 Stevenson Blvd
(existing address)

XM Meter Address
3909 Stevenson Blvd
(existing address)

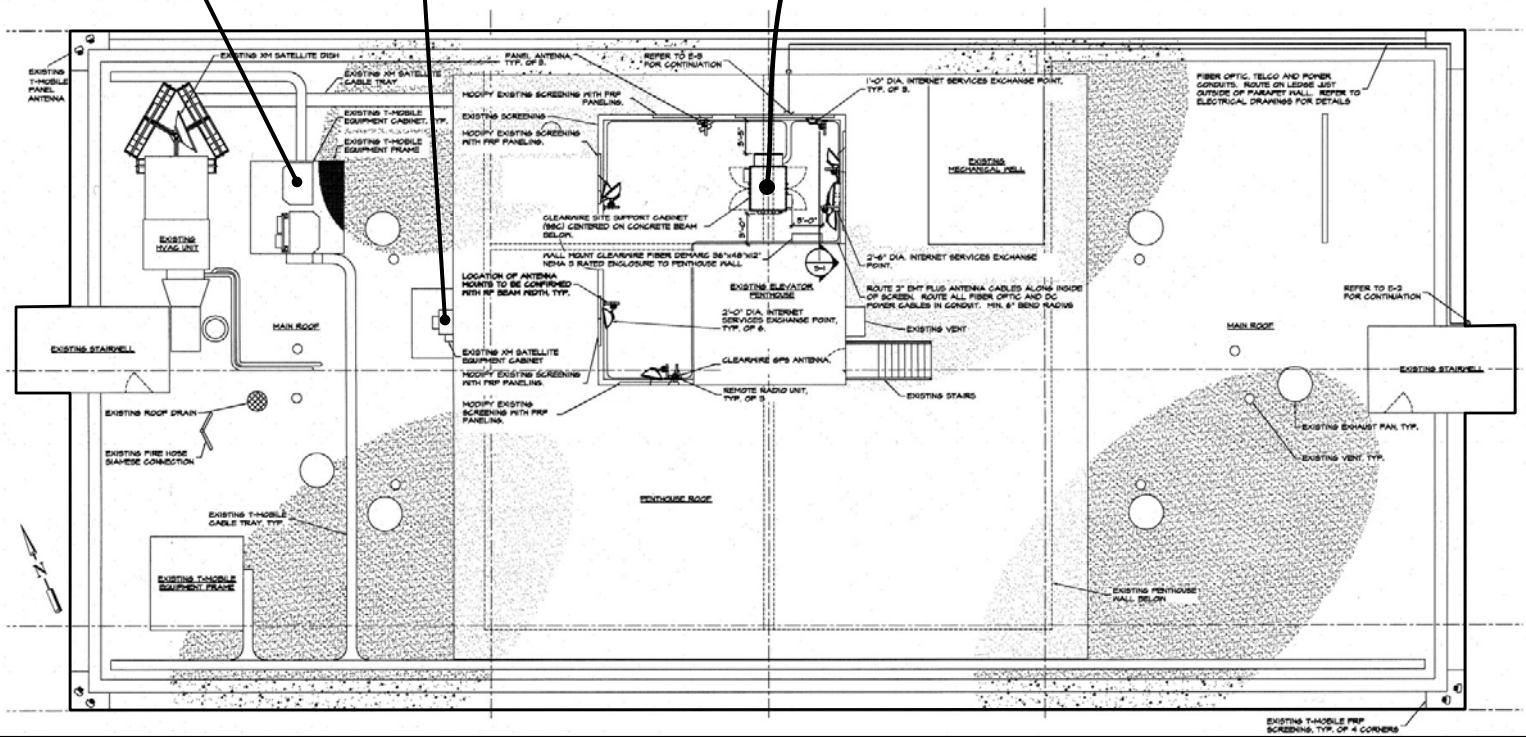

ROOF PLAN