


PARK LANE WEST
FLATS
for REGIS HOMES

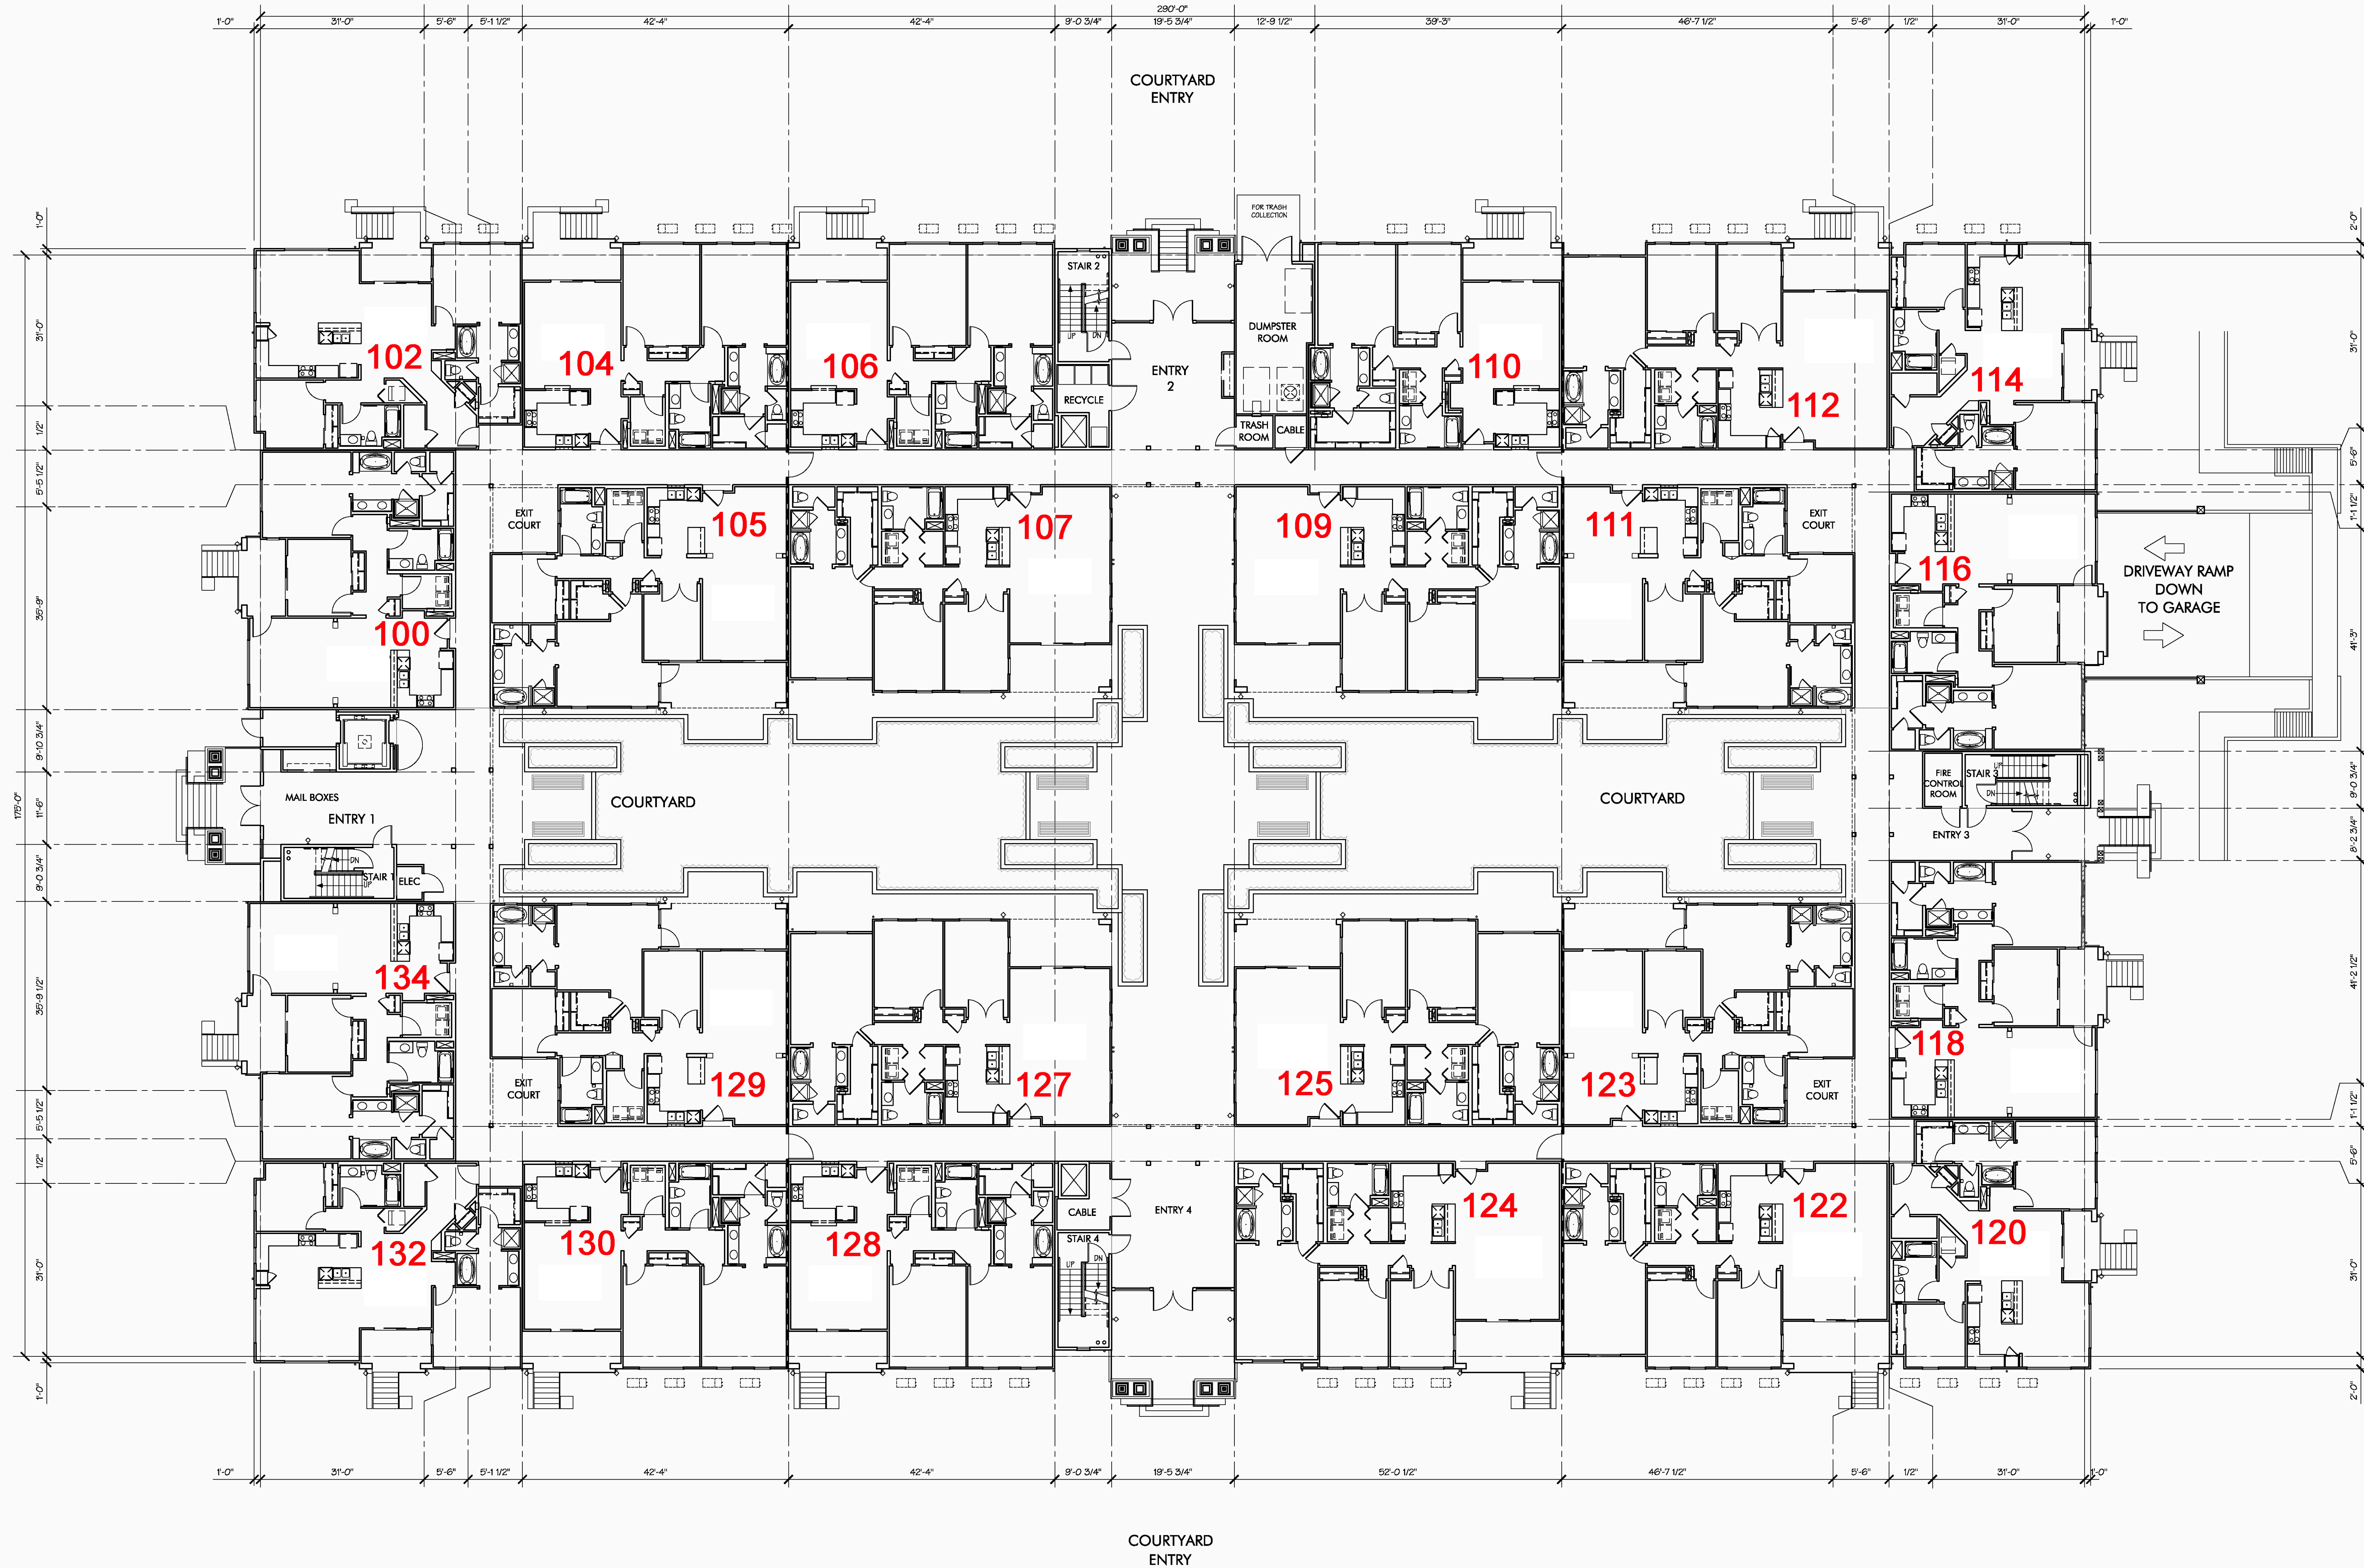

FOR ADDRESSING PURPOSES ONLY
RC 10/23/06 SP# 72-247 (folder 2)



BUILDING ADDRESS
4463 HYDE COMMON

1st City Submittal

REVISIONS

DESCRIPTION	DATE	BY

FLOOR 1



STACKED UNIT ADDRESSING PLAN

SCALE: 3/32" = 1'-0"

JOB NO. 446.010

SHEET

DRAWN TT / JE

CHECK xxx

DATE 08-16-06

A2.1B

OF

PARK LANE WEST
FLATS
for REGIS HOMES



FOR ADDRESSING PURPOSES ONLY
RC 10/23/06 SP# 72-247 (folder 2)



BUILDING ADDRESS
4463 HYDE COMMON

1st City Submittal

REVISIONS

DESCRIPTION DATE BY

FLOOR 2



SECOND FLOOR ADDRESSING PLAN

SCALE: 3/32"=1'-0"

JOB NO. 446.010

SHEET

DRAWN TT / JE

CHECK xxx

DATE 08-16-06


A2.1C

OF

PARK LANE WEST
FLATS
for REGIS HOMES



FOR ADDRESSING PURPOSES ONLY
RC 10/23/06 SP# 72-247 (folder 2)

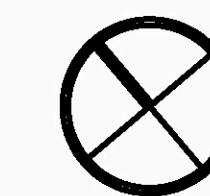


BUILDING ADDRESS
4463 HYDE COMMON

1st City Submittal

REVISIONS

DESCRIPTION DATE BY

FLOOR 3

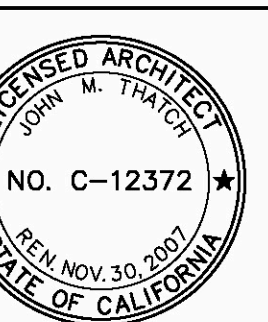

THIRD FLOOR ADDRESSING PLAN

SCALE: 3/32" = 1'-0"

JOB NO. 446.010

SHEET

DRAWN TT / JE

CHECK xxx

DATE 08-16-06

A2.1D

OF